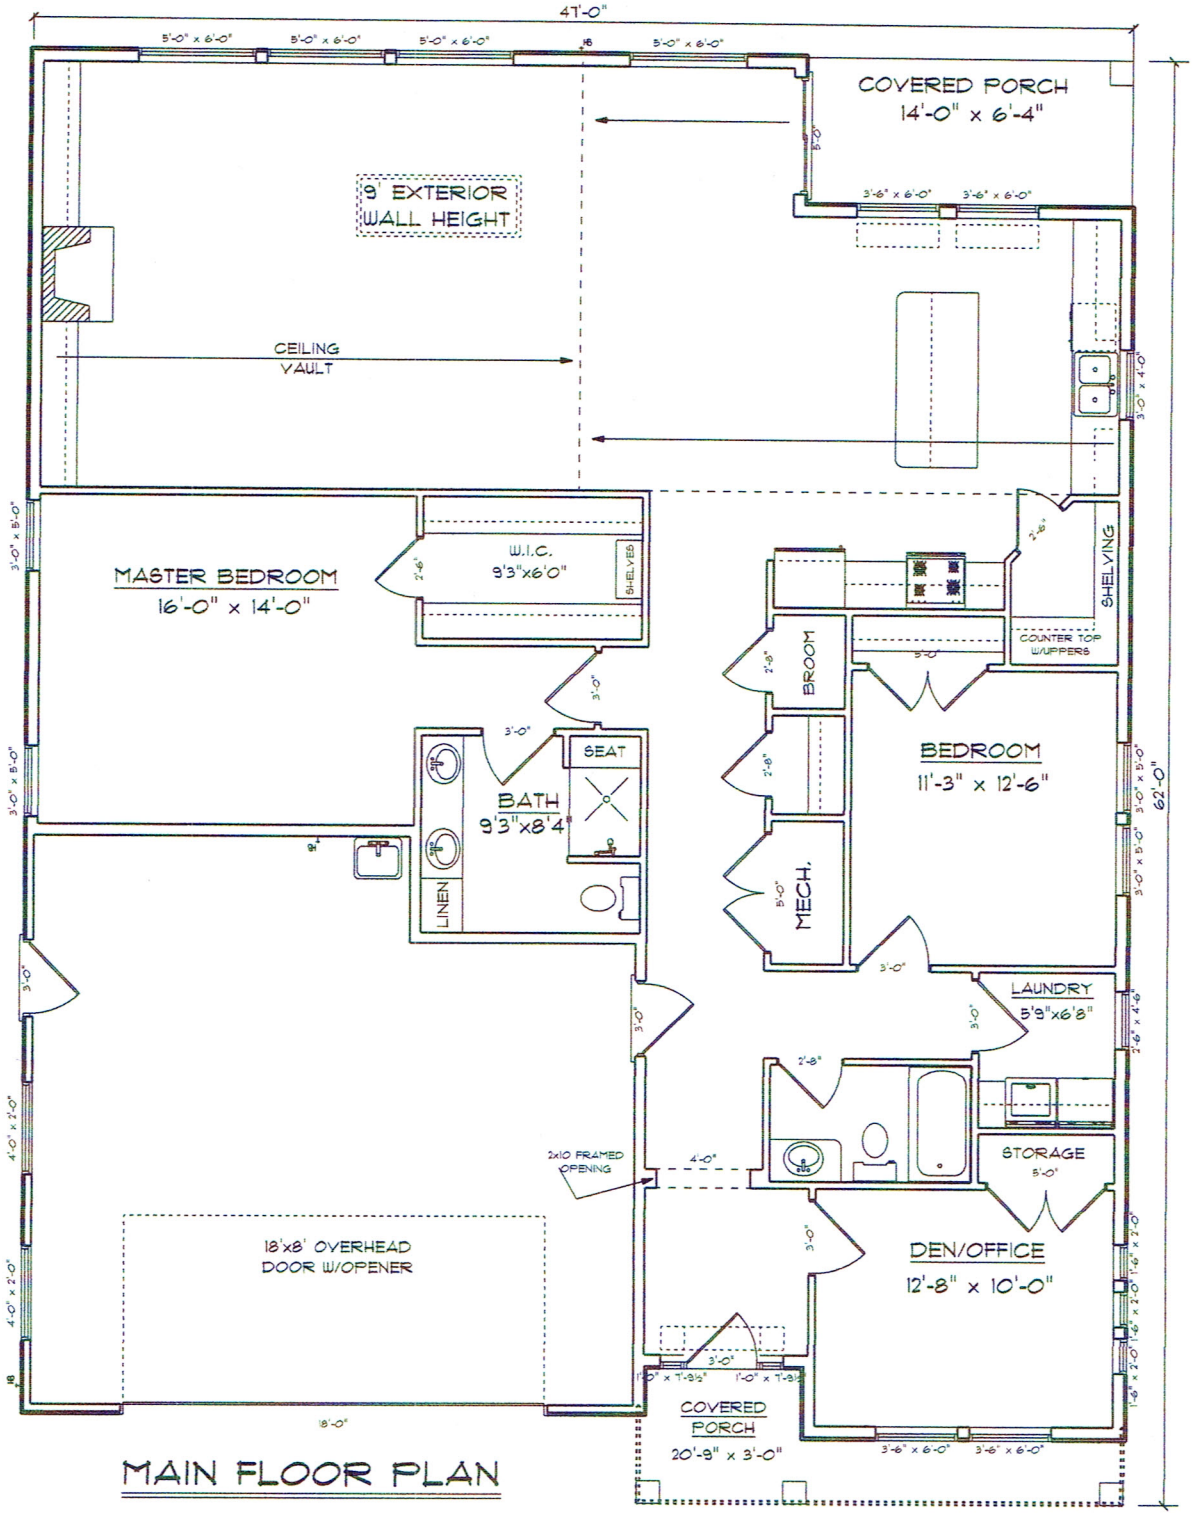

MAIN FLOOR PLAN

2040 SQ FT

SCALE: 1/4" = 1'-0"

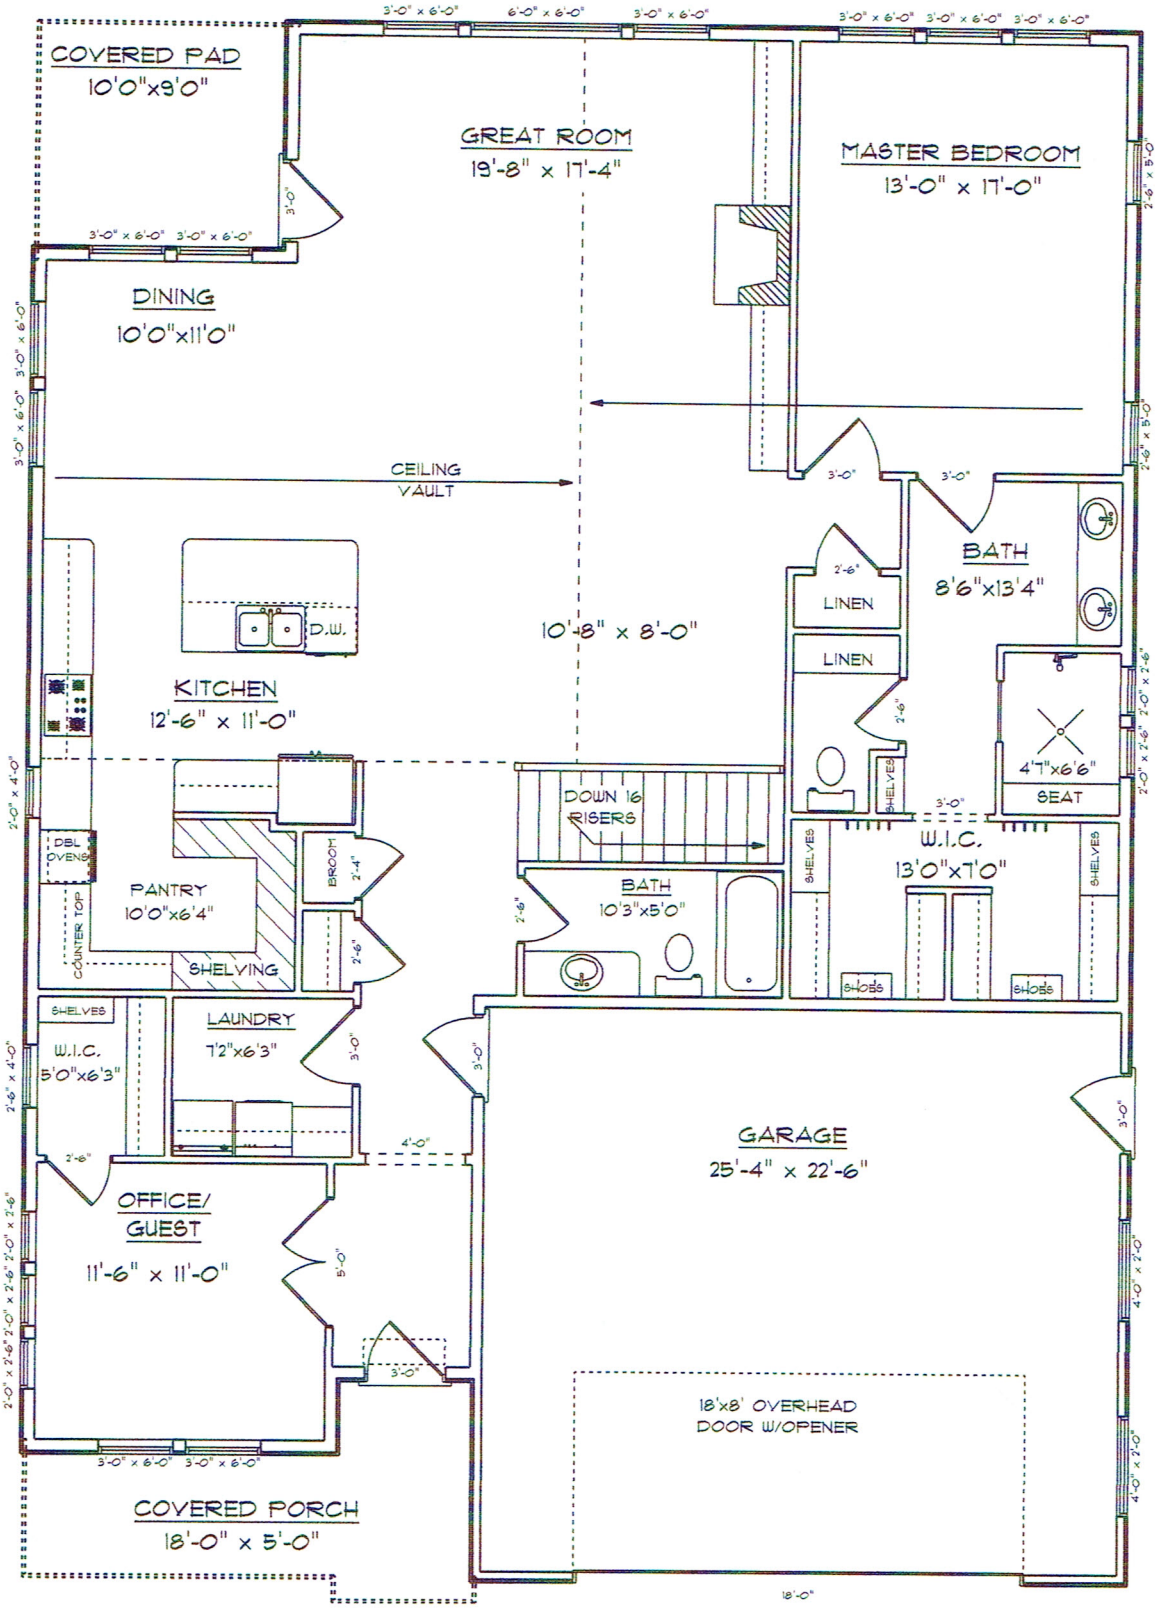

MAIN FLOOR PLAN

1941 SQ FT

SCALE: 1/4" = 1'-0"

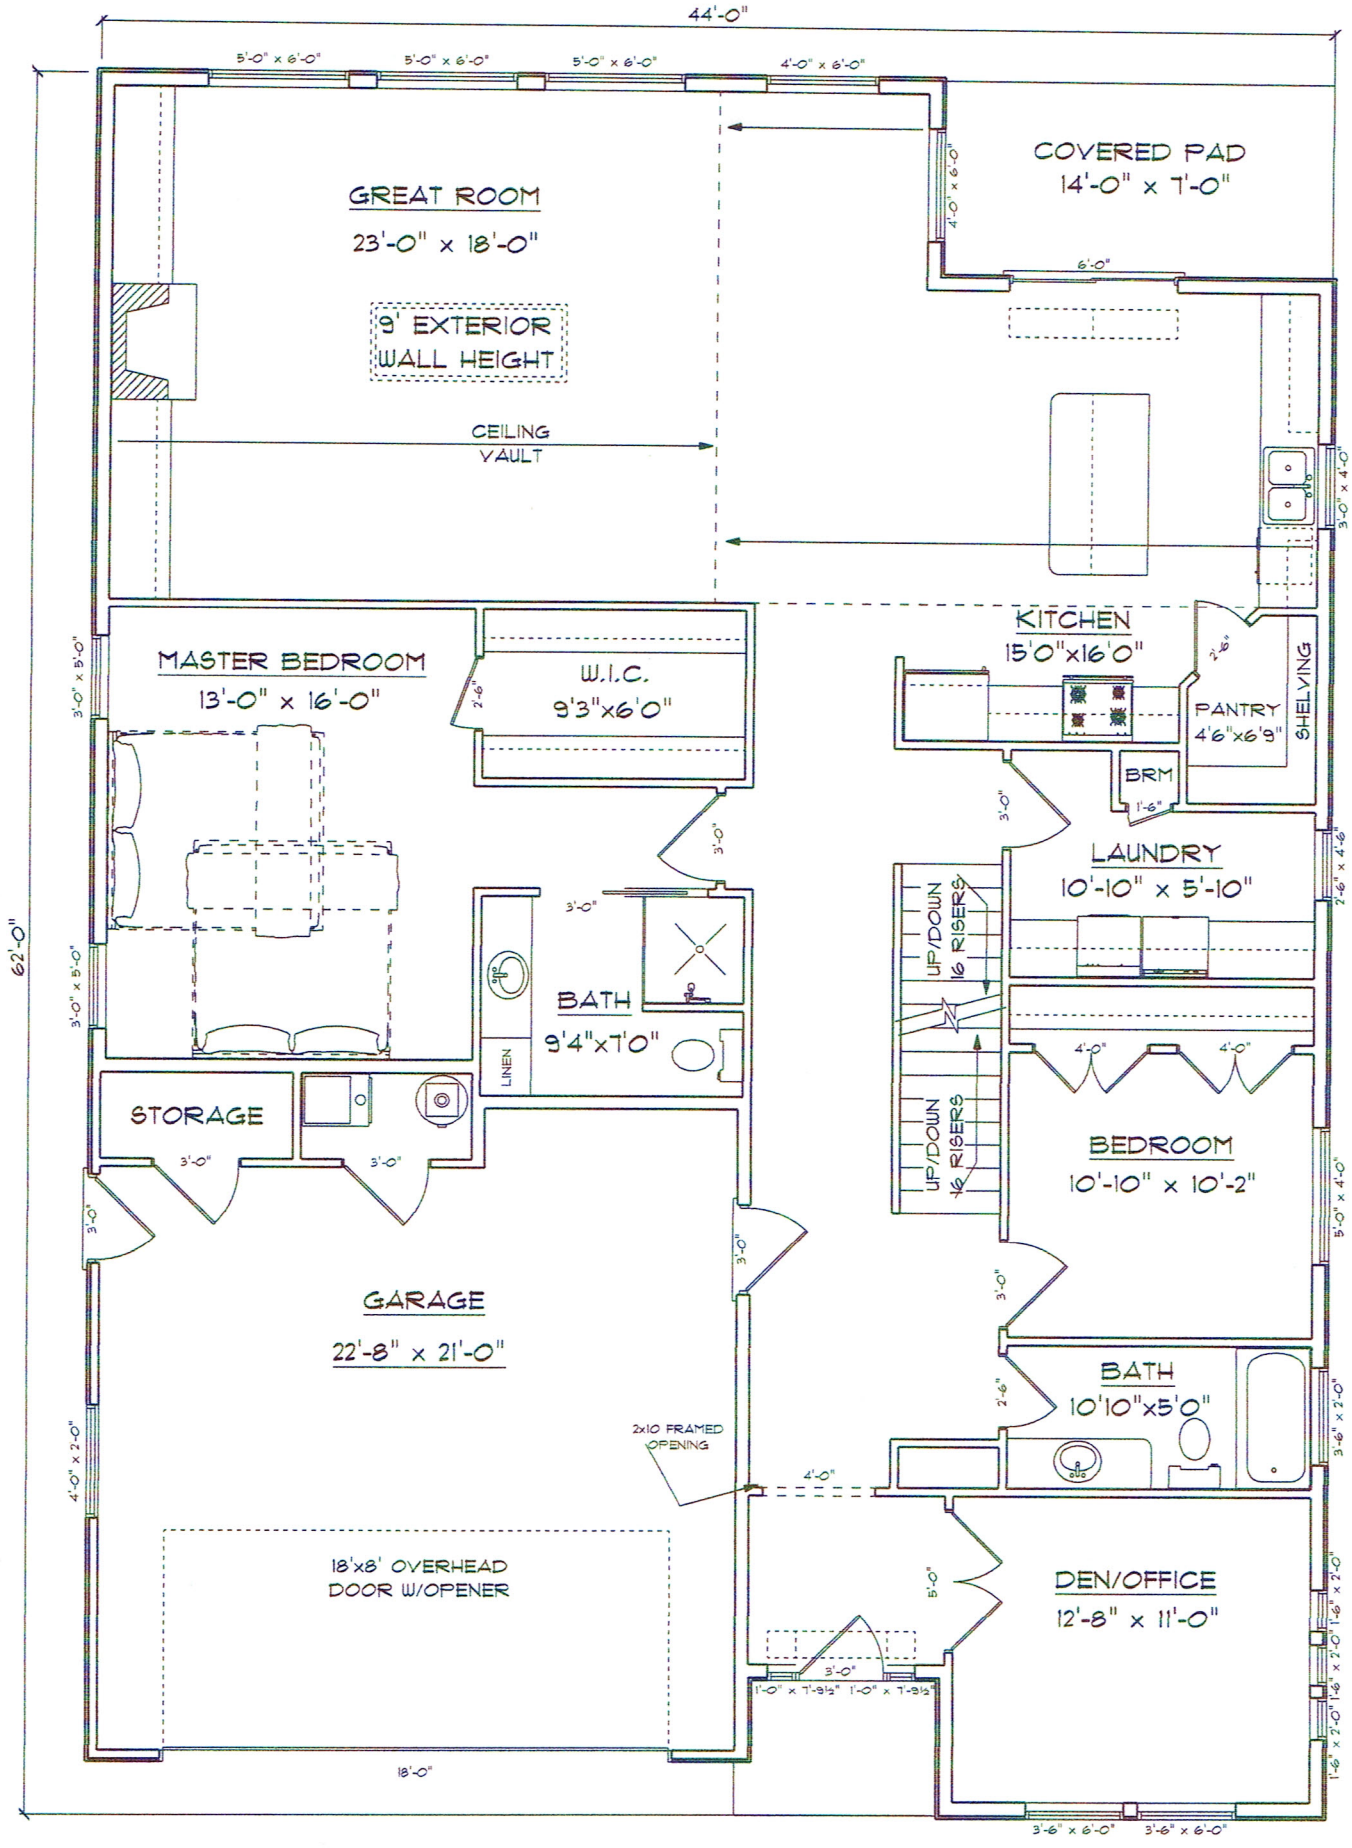

MAIN FLOOR PLAN

1991 SQ FT

SCALE: 1/4" = 1'-0"

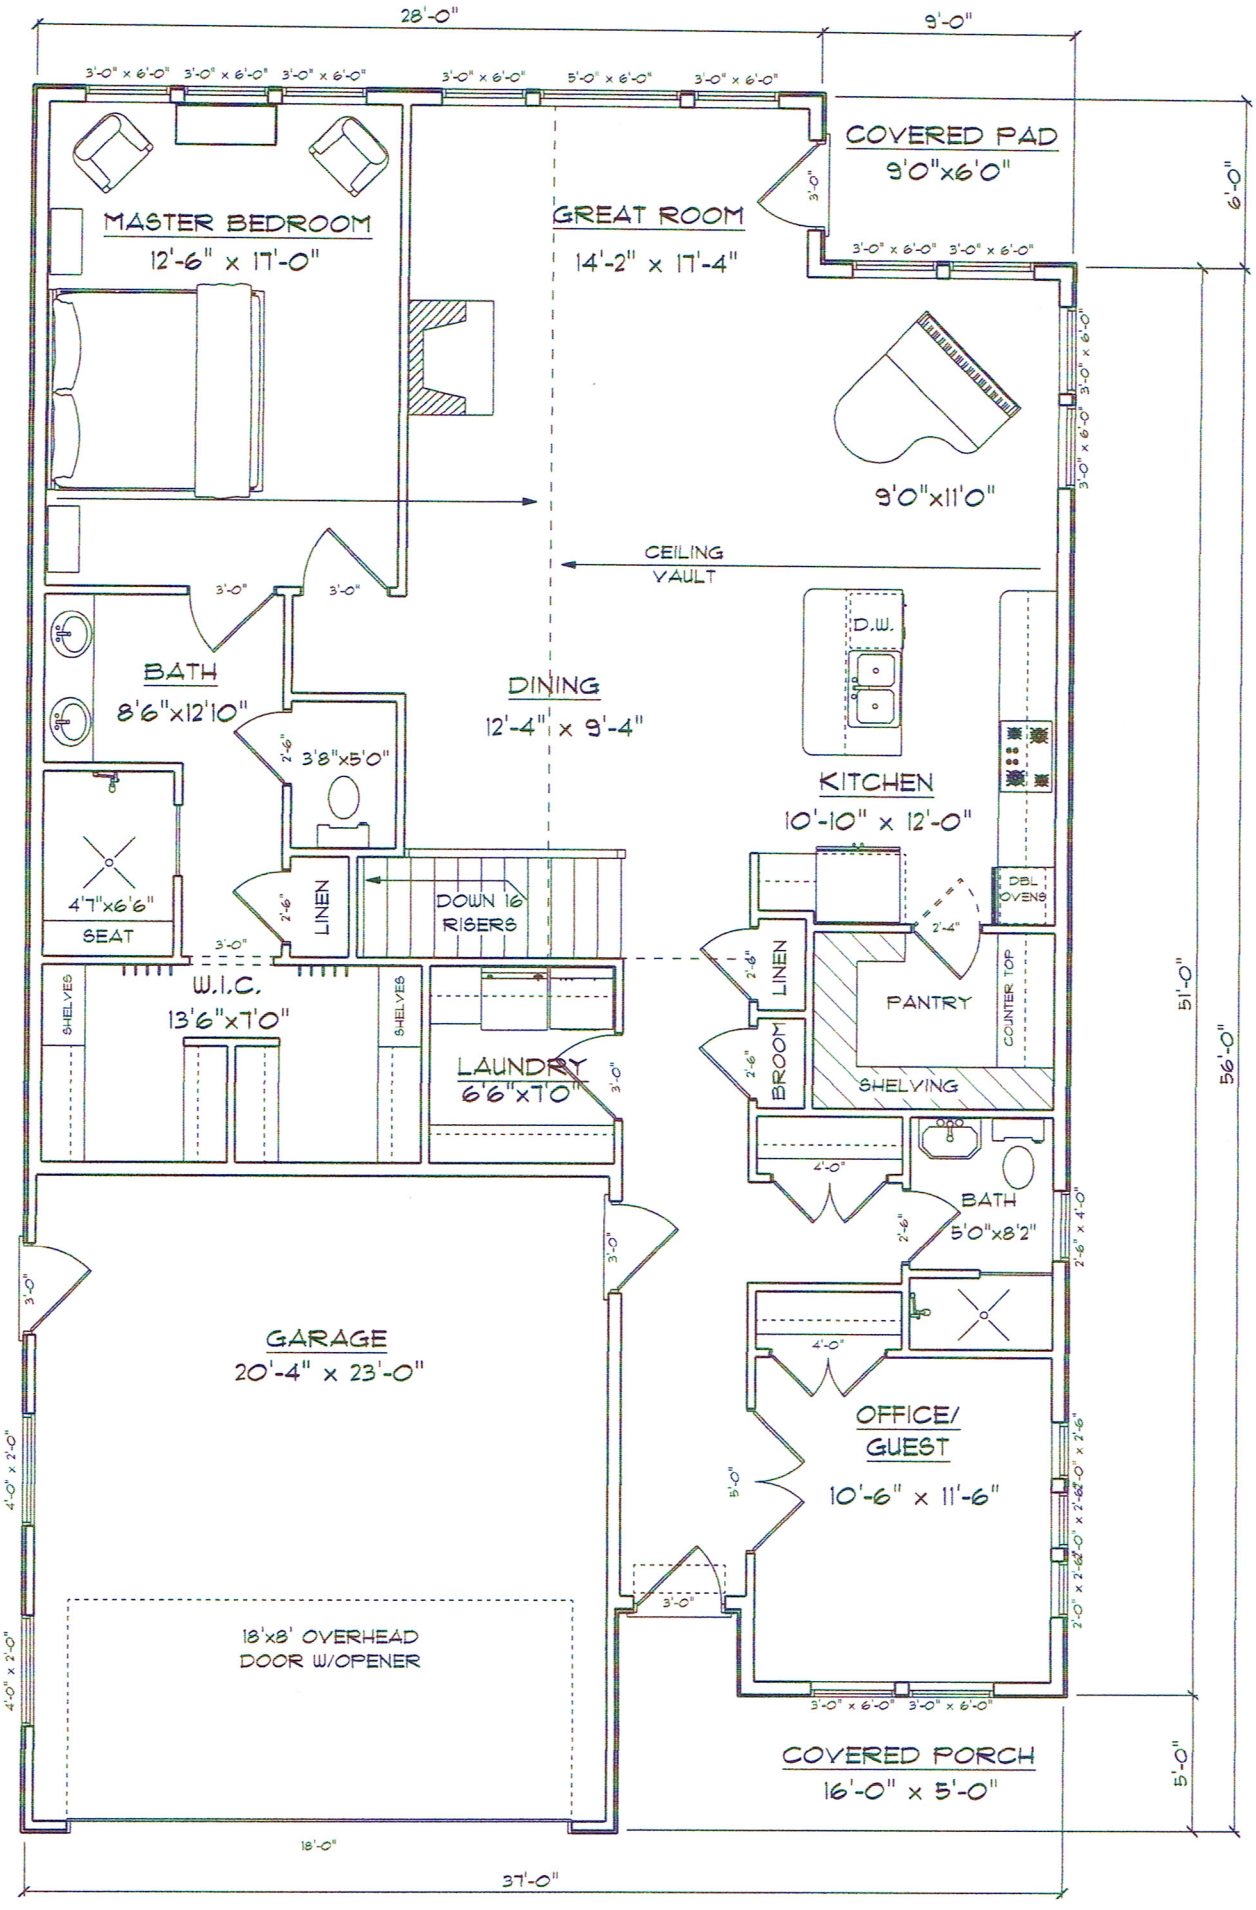

MAIN FLOOR PLAN

1659 SQ FT

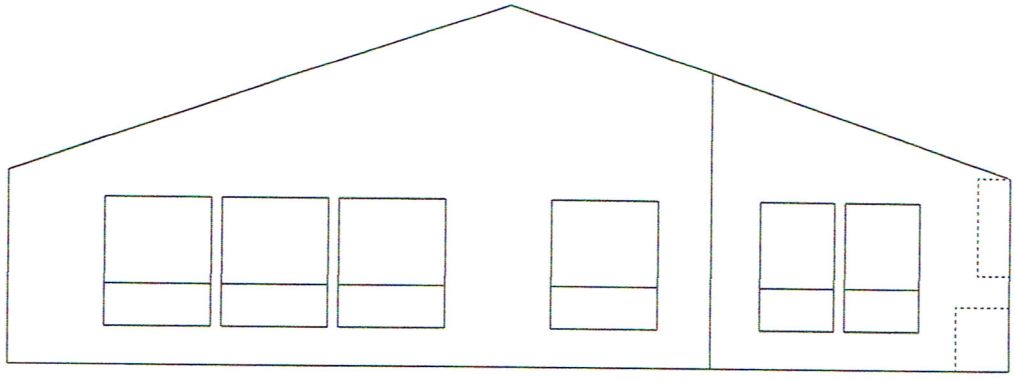

GREAT ROOM
23'-0" x 18'-0"

CEILING
VAULT

9' EXTERIOR
WALL HEIGHT

DINING
12'-0" x 18'-2"

COVERED PORCH
14'-0" x 9'-5"

MASTER BEDROOM
16'-0" x 14'-0"

W.I.C.
9'3"x6'0"

BATH
9'3"x8'0"

KITCHEN
11'-0" x 16'-7"

PANTRY
4'6"x6'8"

SHELVING

LINEN

COUNTER TOP
W/UPPERS

STACK
W/D

HANGING
ROD

LAUNDRY/OFFICE
15'-0" x 9'-0"

BROOM

STORAGE

UP 16
RISERS

GARAGE
25'-8" x 24'-3"

18'x8' OVERHEAD
DOOR W/OPENER

BATH
8'0"x5'0"

W.I.C.
5'9"x5'0"

SHELVES

ENTRY
7'0"x7'0"

BEDROOM
12'-8" x 10'-0"

COVERED PORCH
20'-9" x 4'6"

MAIN FLOOR PLAN

2040 SQ FT
SCALE: 1/4" = 1'-0"

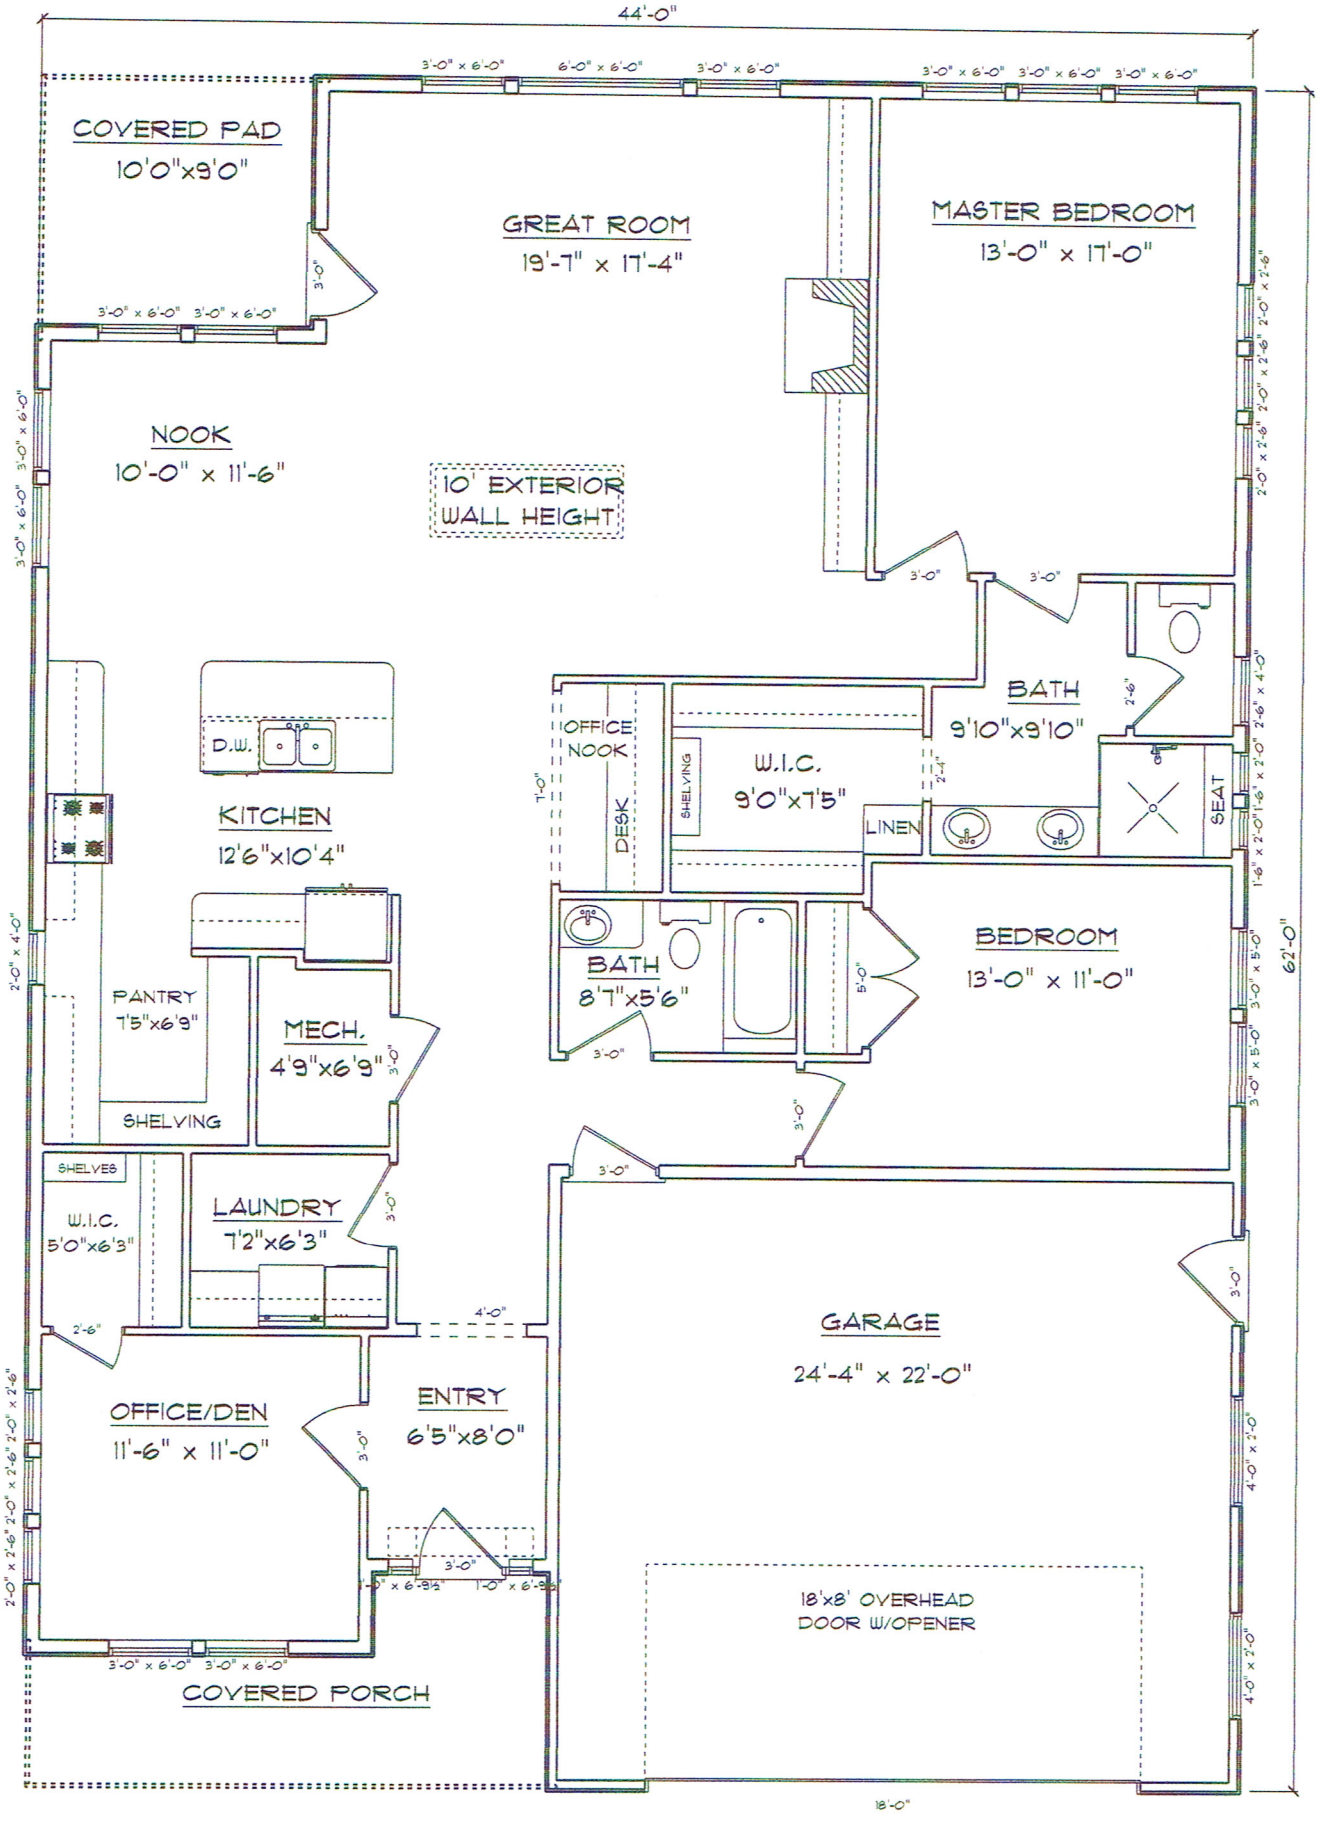

MAIN FLOOR PLAN (3BDR/REV)

1968 SQ FT

SCALE: 1/4" = 1'-0"

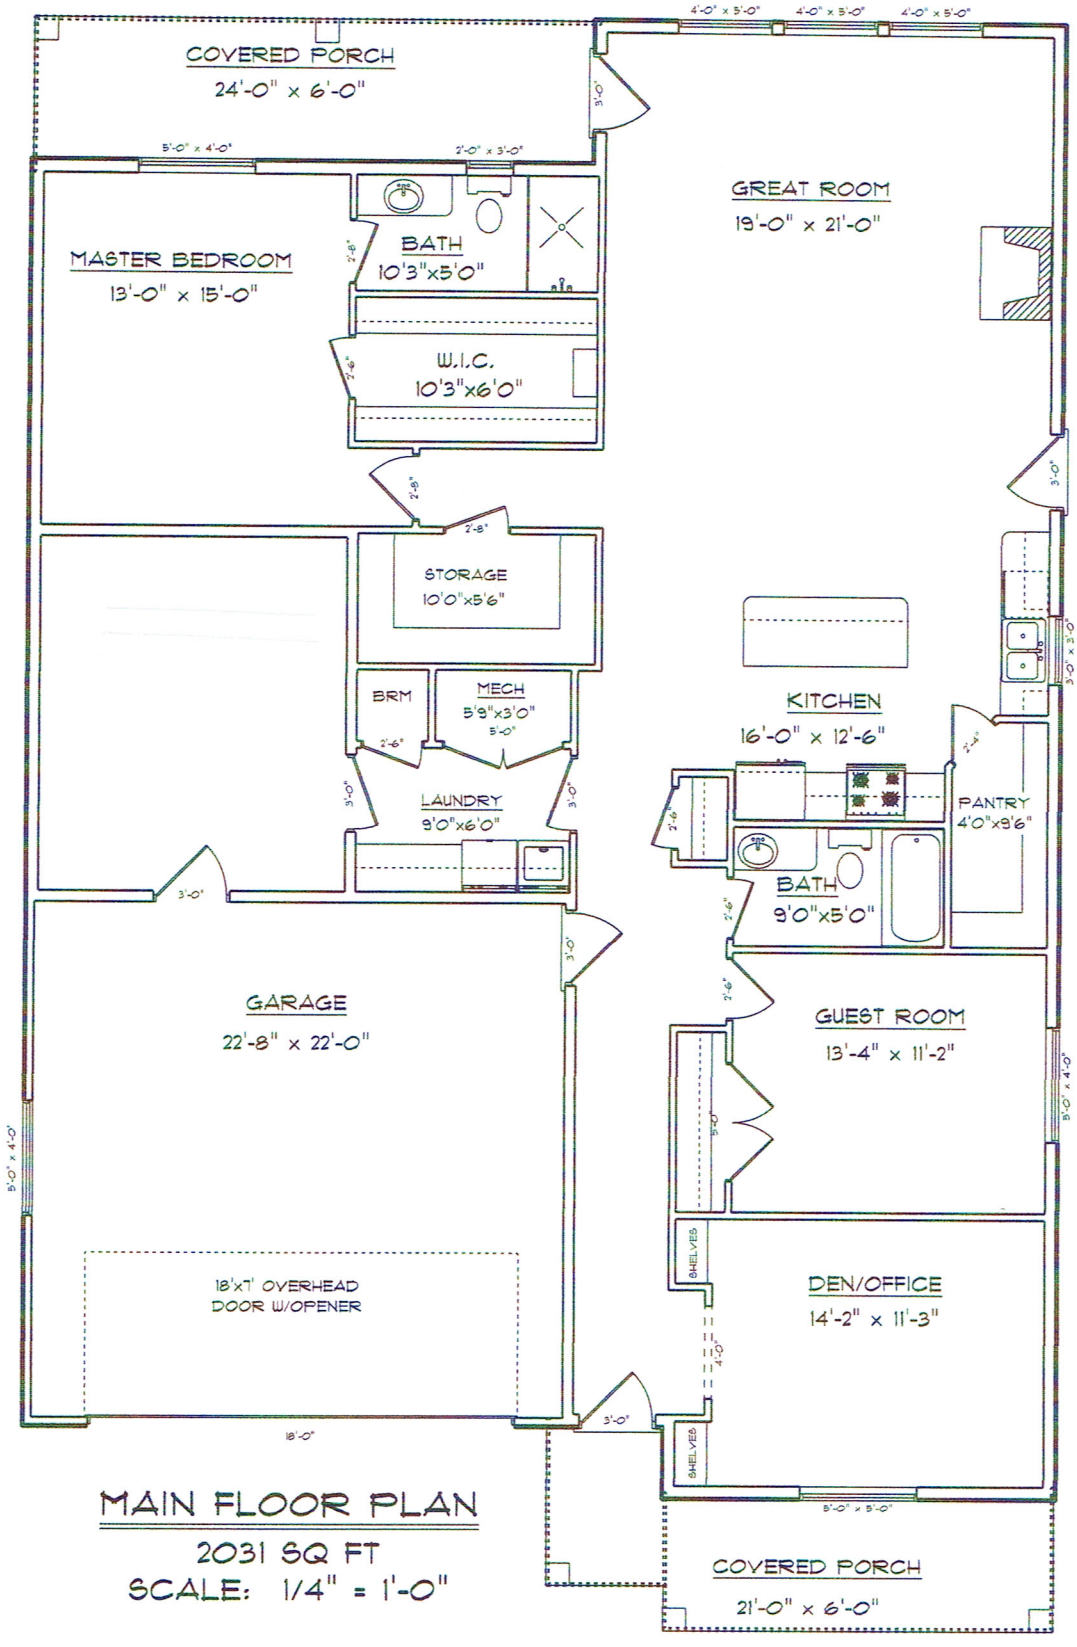

MAIN FLOOR PLAN

2031 SQ FT

SCALE: 1/4" = 1'-0"

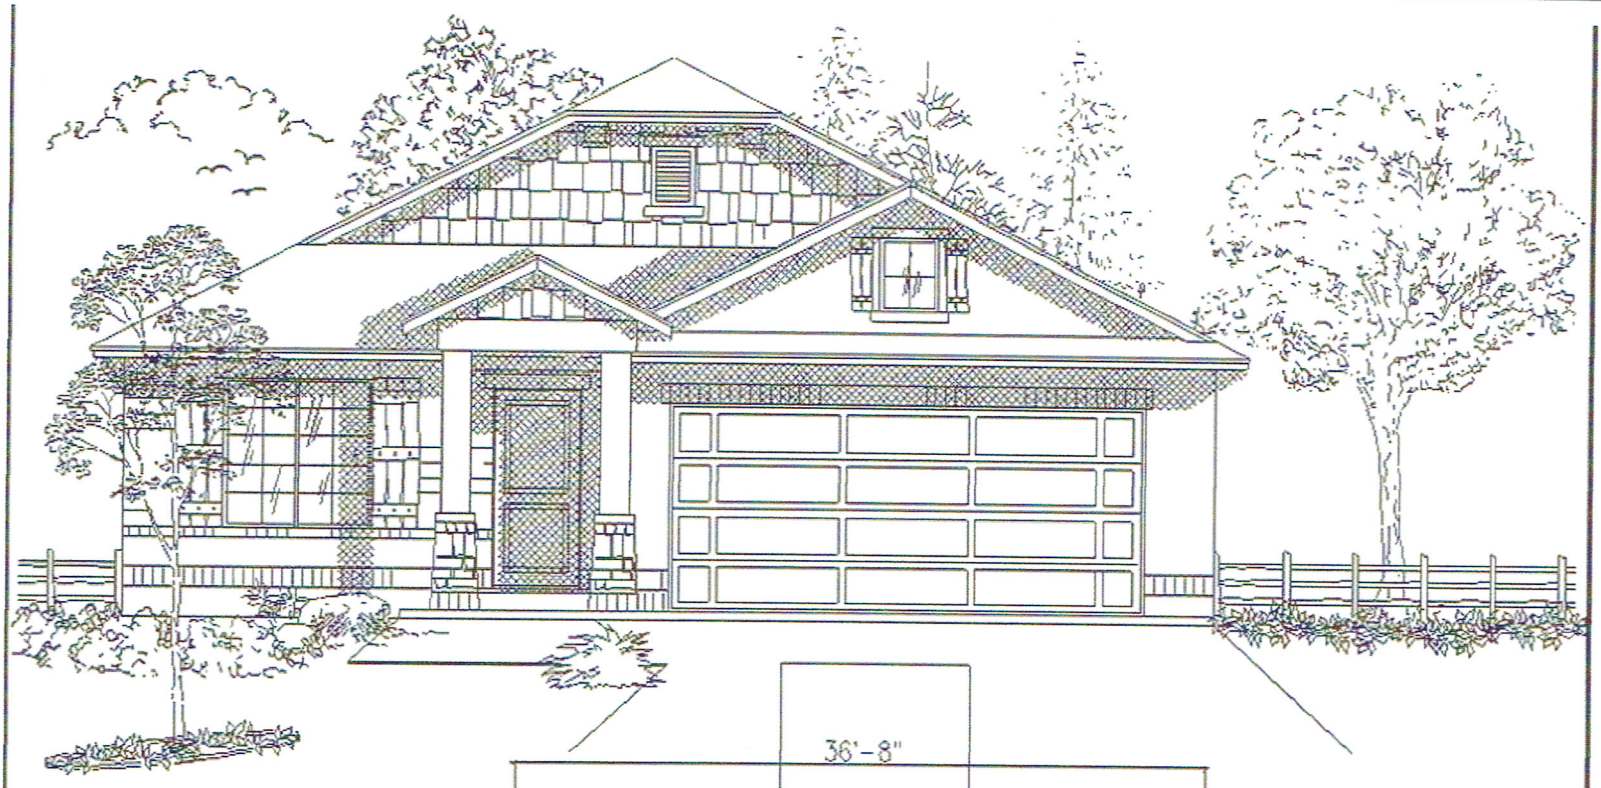

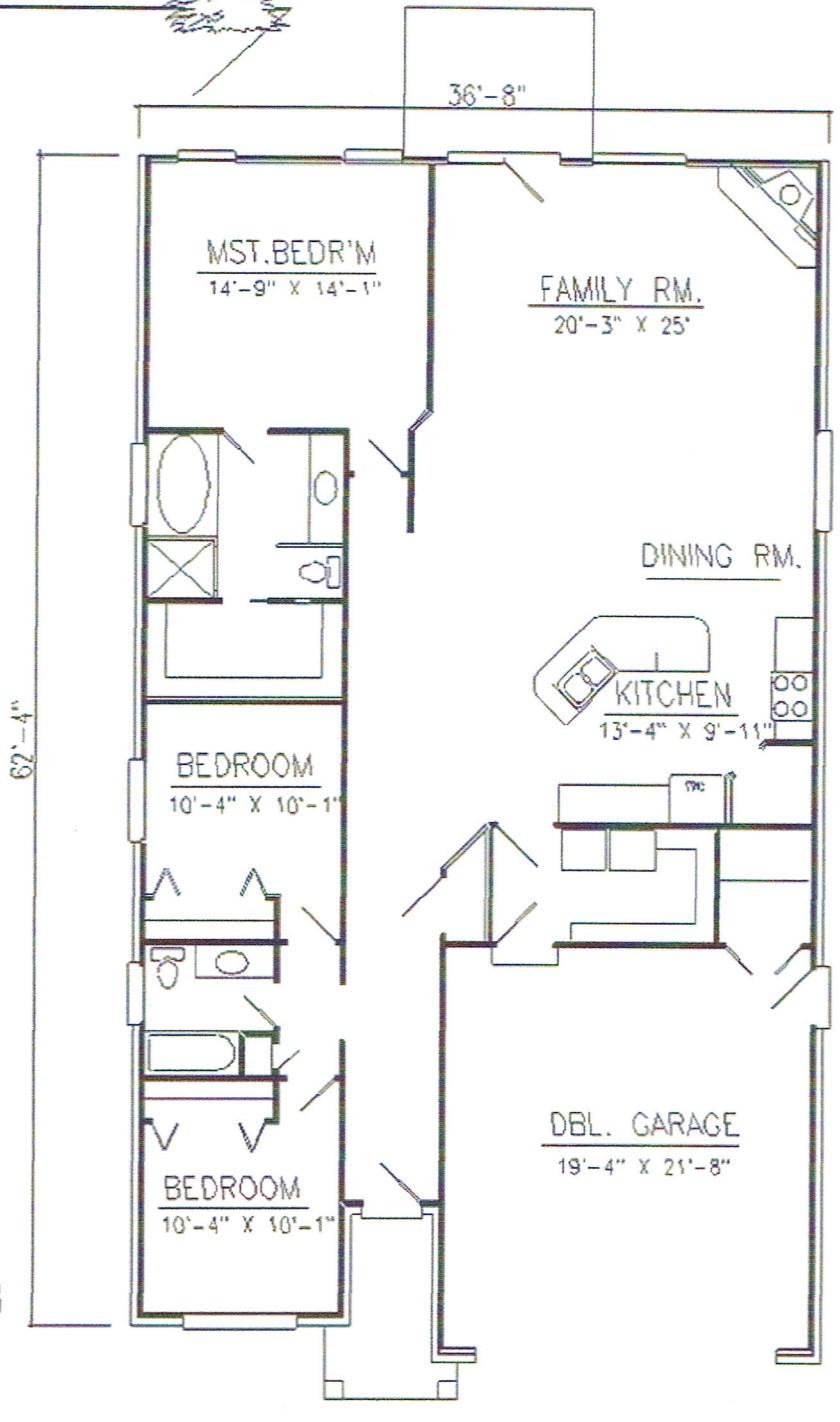

MAIN FLOOR PLAN

1808 SQ. FT.

PLAN # A1794D-308

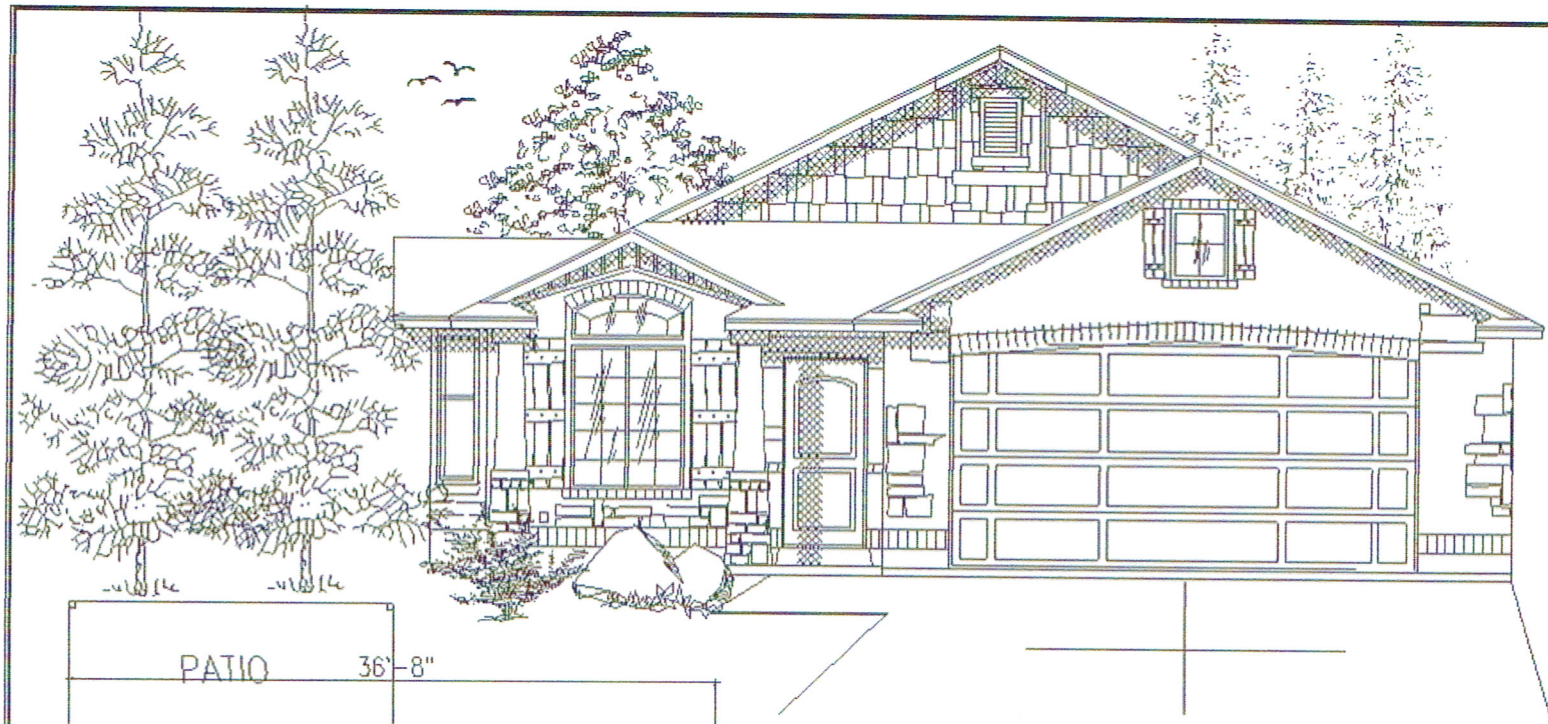

PATIO 36'-8"

MST.BEDR'M
17'-3" X 13'

GREAT RM.
17'-9" X 27'-10"

KITCHEN
13'-8" X 10'

DEN/BEDR'M
9'-2" X 10'-1"

BEDROOM
12'-7" X 10'-1

LIVING RM.
13'-8" X 13'-1"

DBL. GARAGE
21'-4" X 23'-8"

72'-4"

MAIN FLOOR PLAN

1894 SQ. FT.

PLAN # A1894C-1207

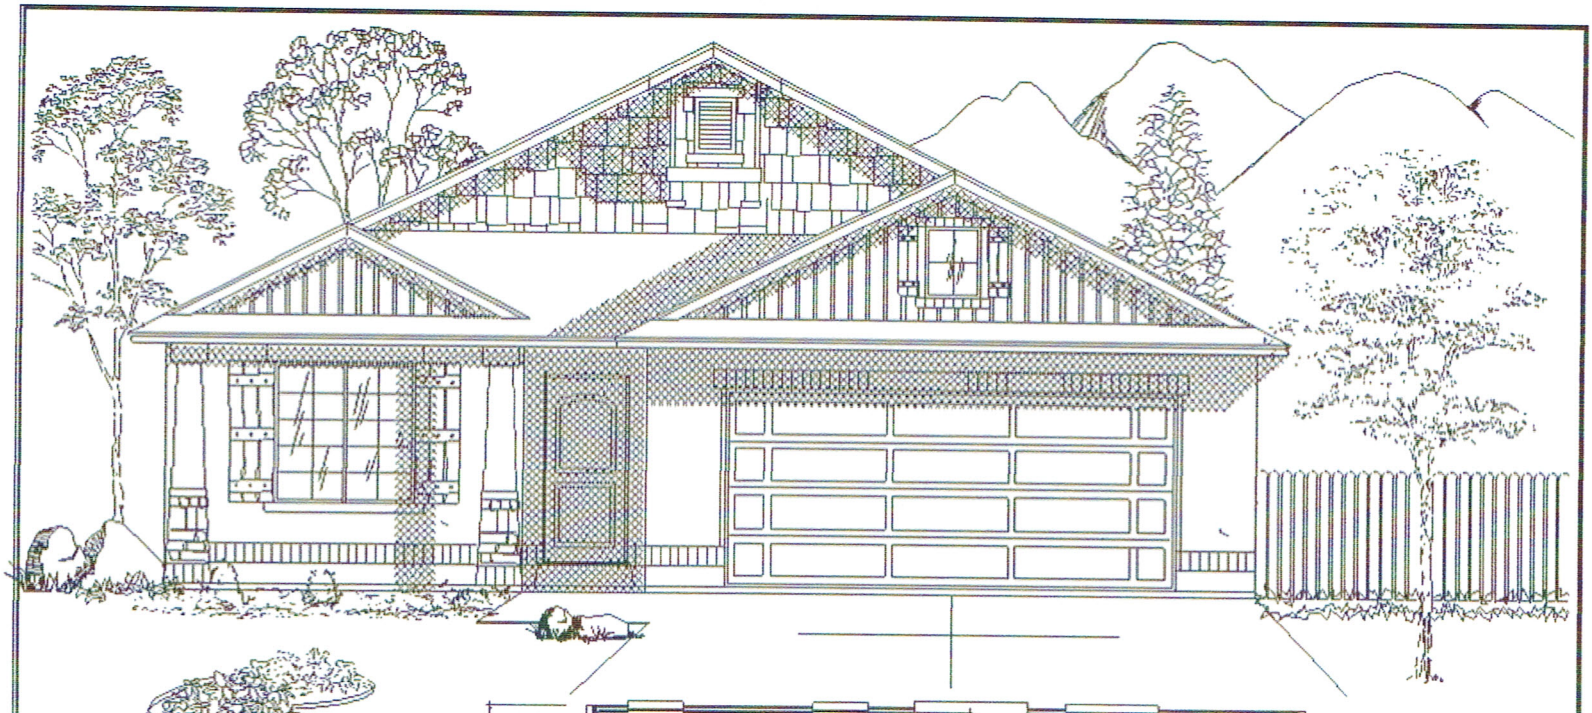

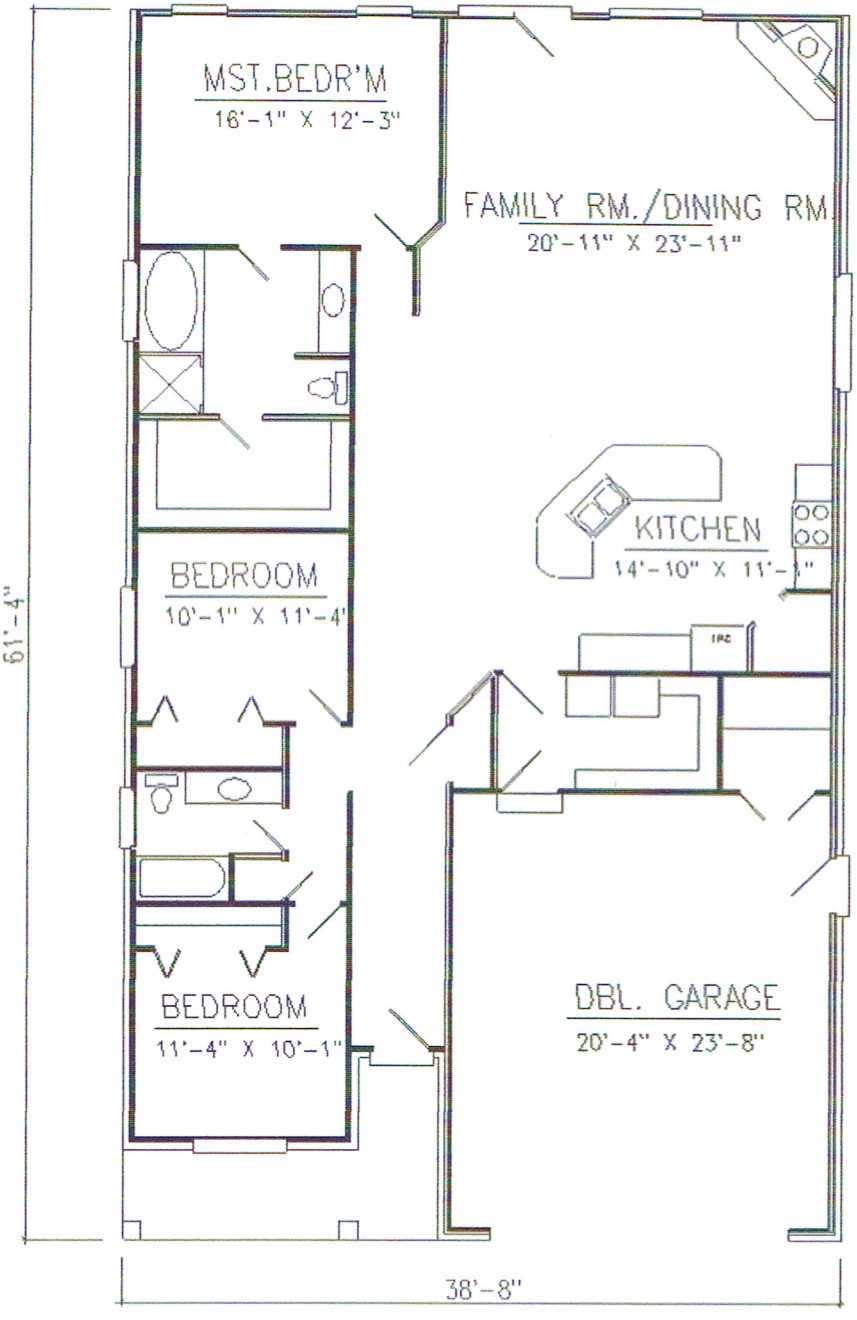

MAIN FLOOR PLAN

1974 SQ. FT.

PLAN # A1974D-308

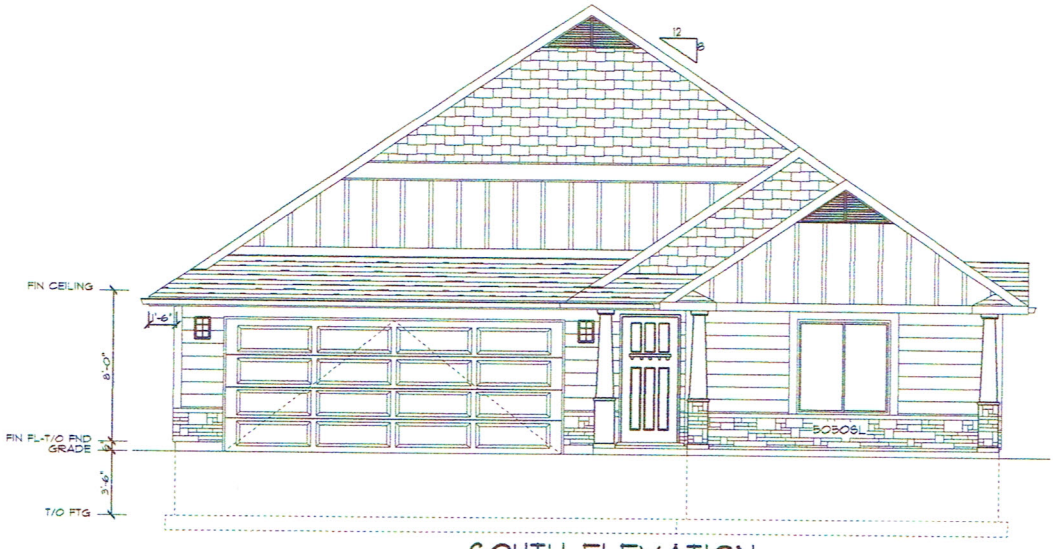

SOUTH ELEVATION

SCALE: 1/4" = 1'-0"

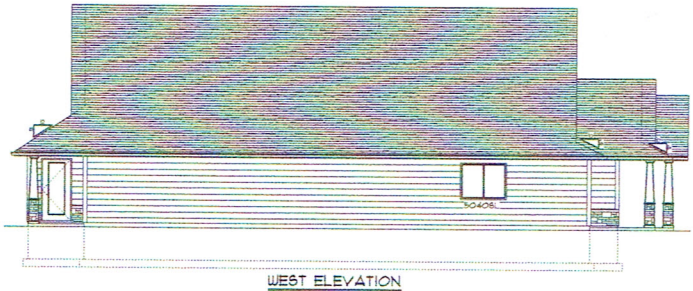

WEST ELEVATION

SCALE: 1/8" = 1'-0"

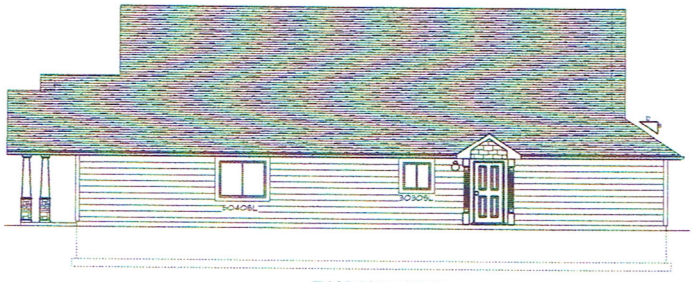

EAST ELEVATION

SCALE: 1/8" = 1'-0"

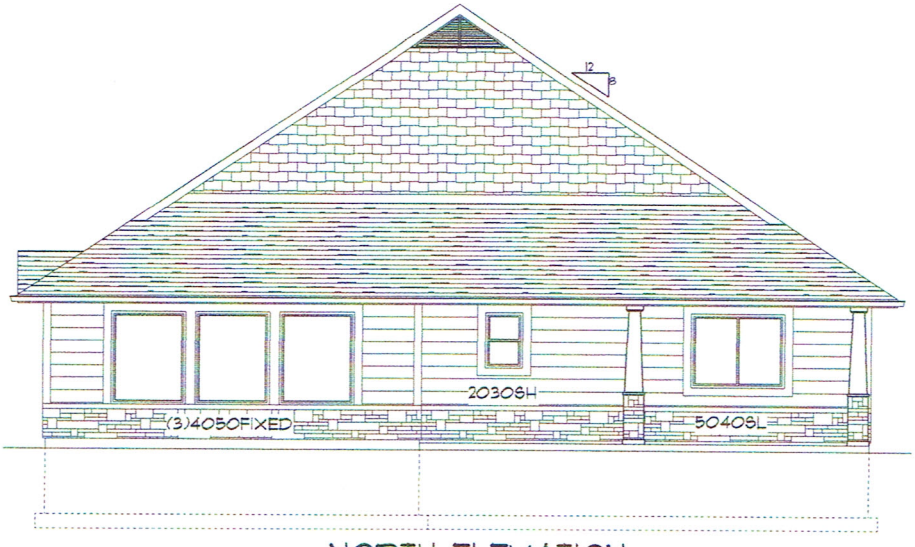

NORTH ELEVATION

SCALE: 1/4" = 1'-0"

FRONT ELEVATION

SCALE: 1/4" = 1'-0"

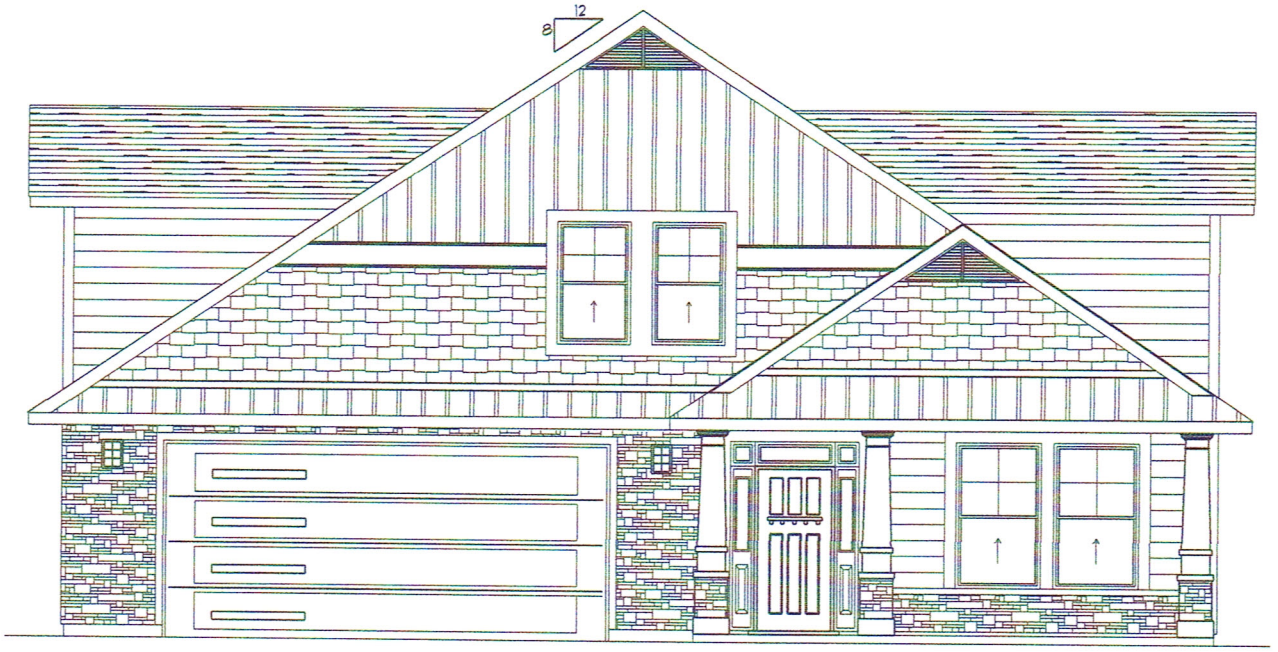

FRONT ELEVATION

SCALE: 1/4" = 1'-0"

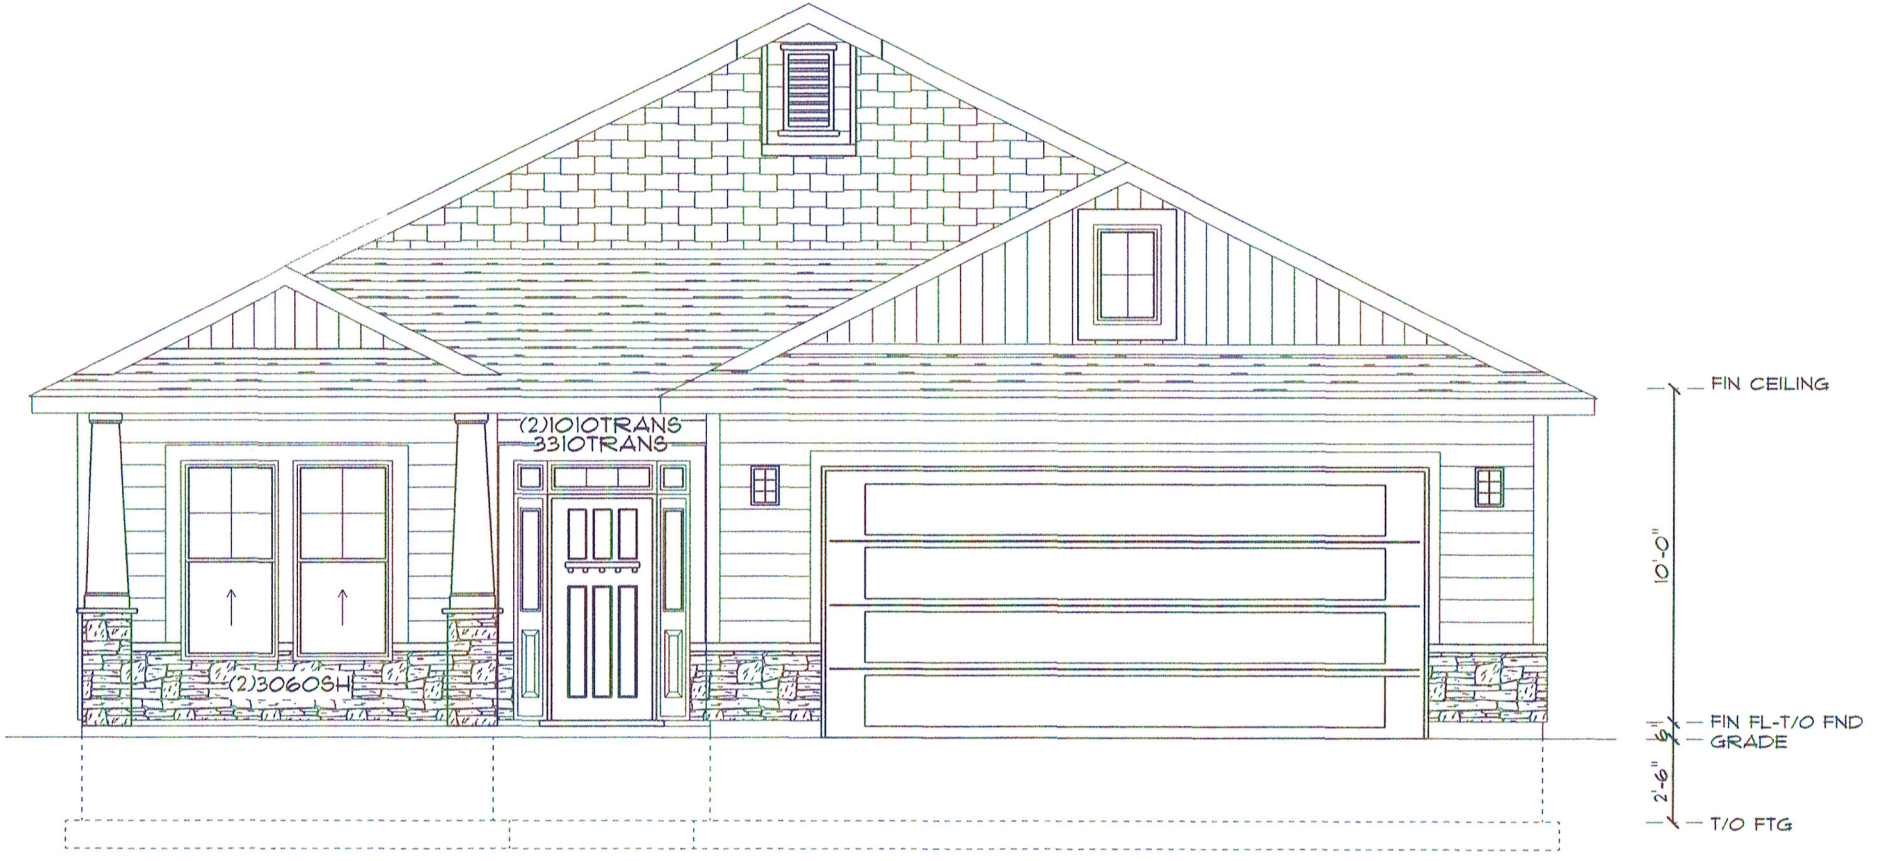

FRONT ELEVATION

SCALE: 1/4" = 1'-0"

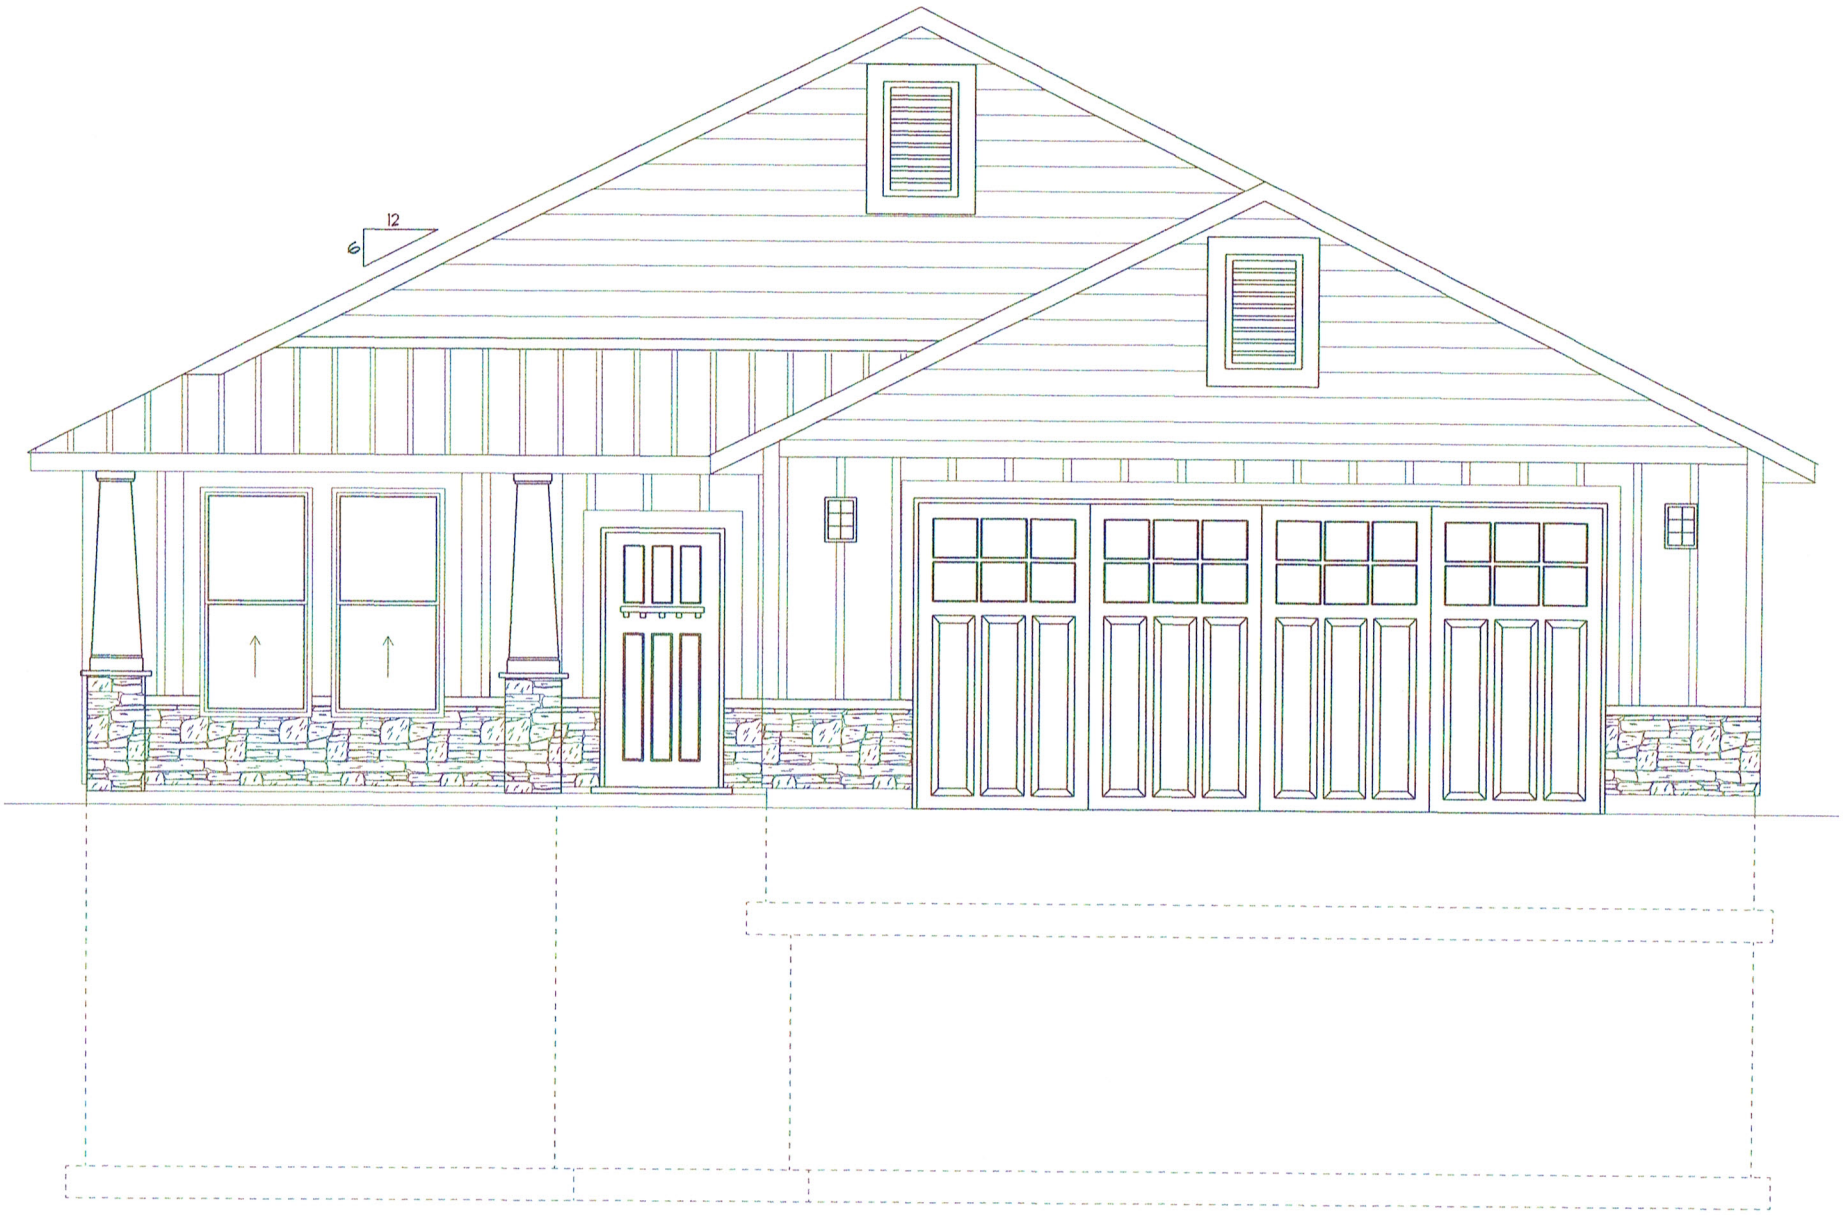
12
6

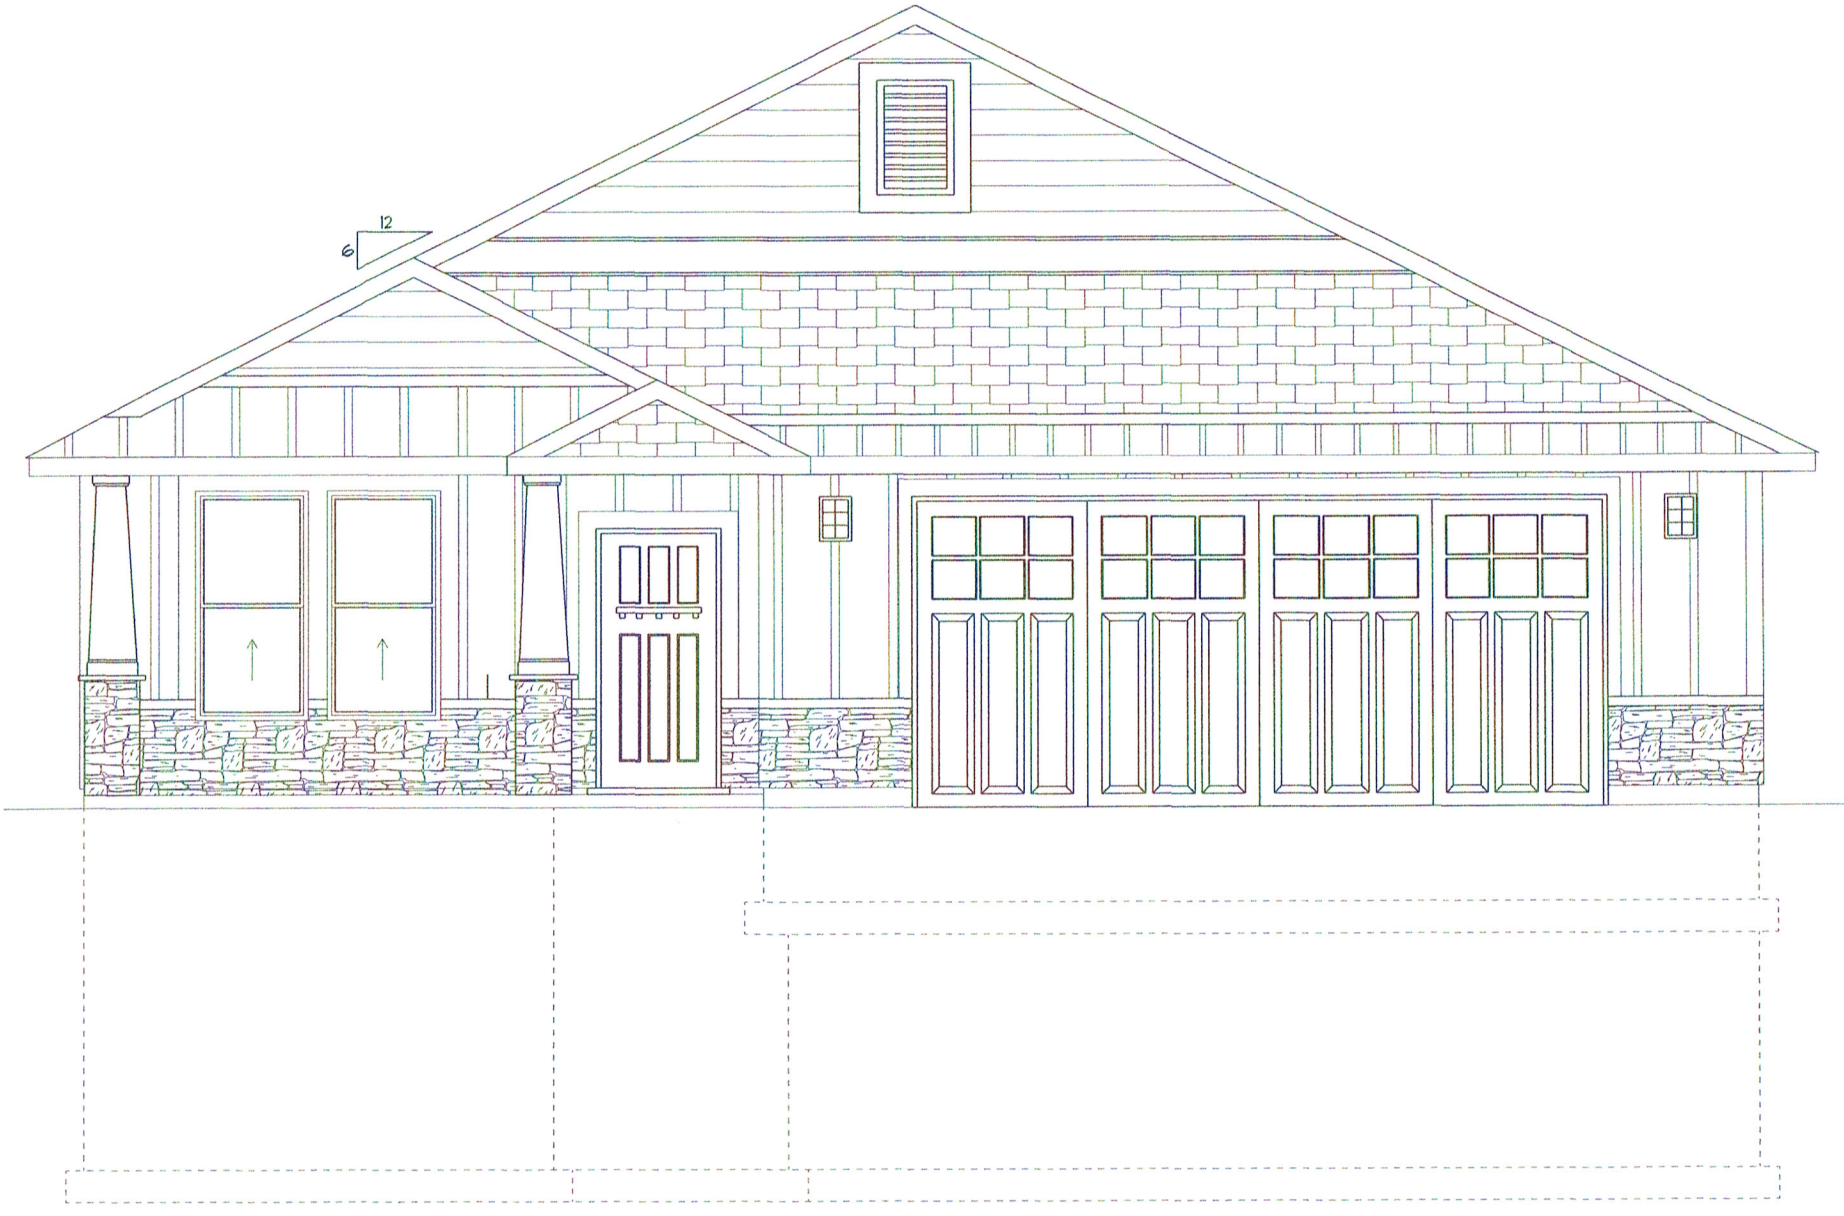
12
6